Key:

Existing No Waiting At Any Time

Existing No Restriction

Proposed No Waiting At Any Time

Proposed No Restriction

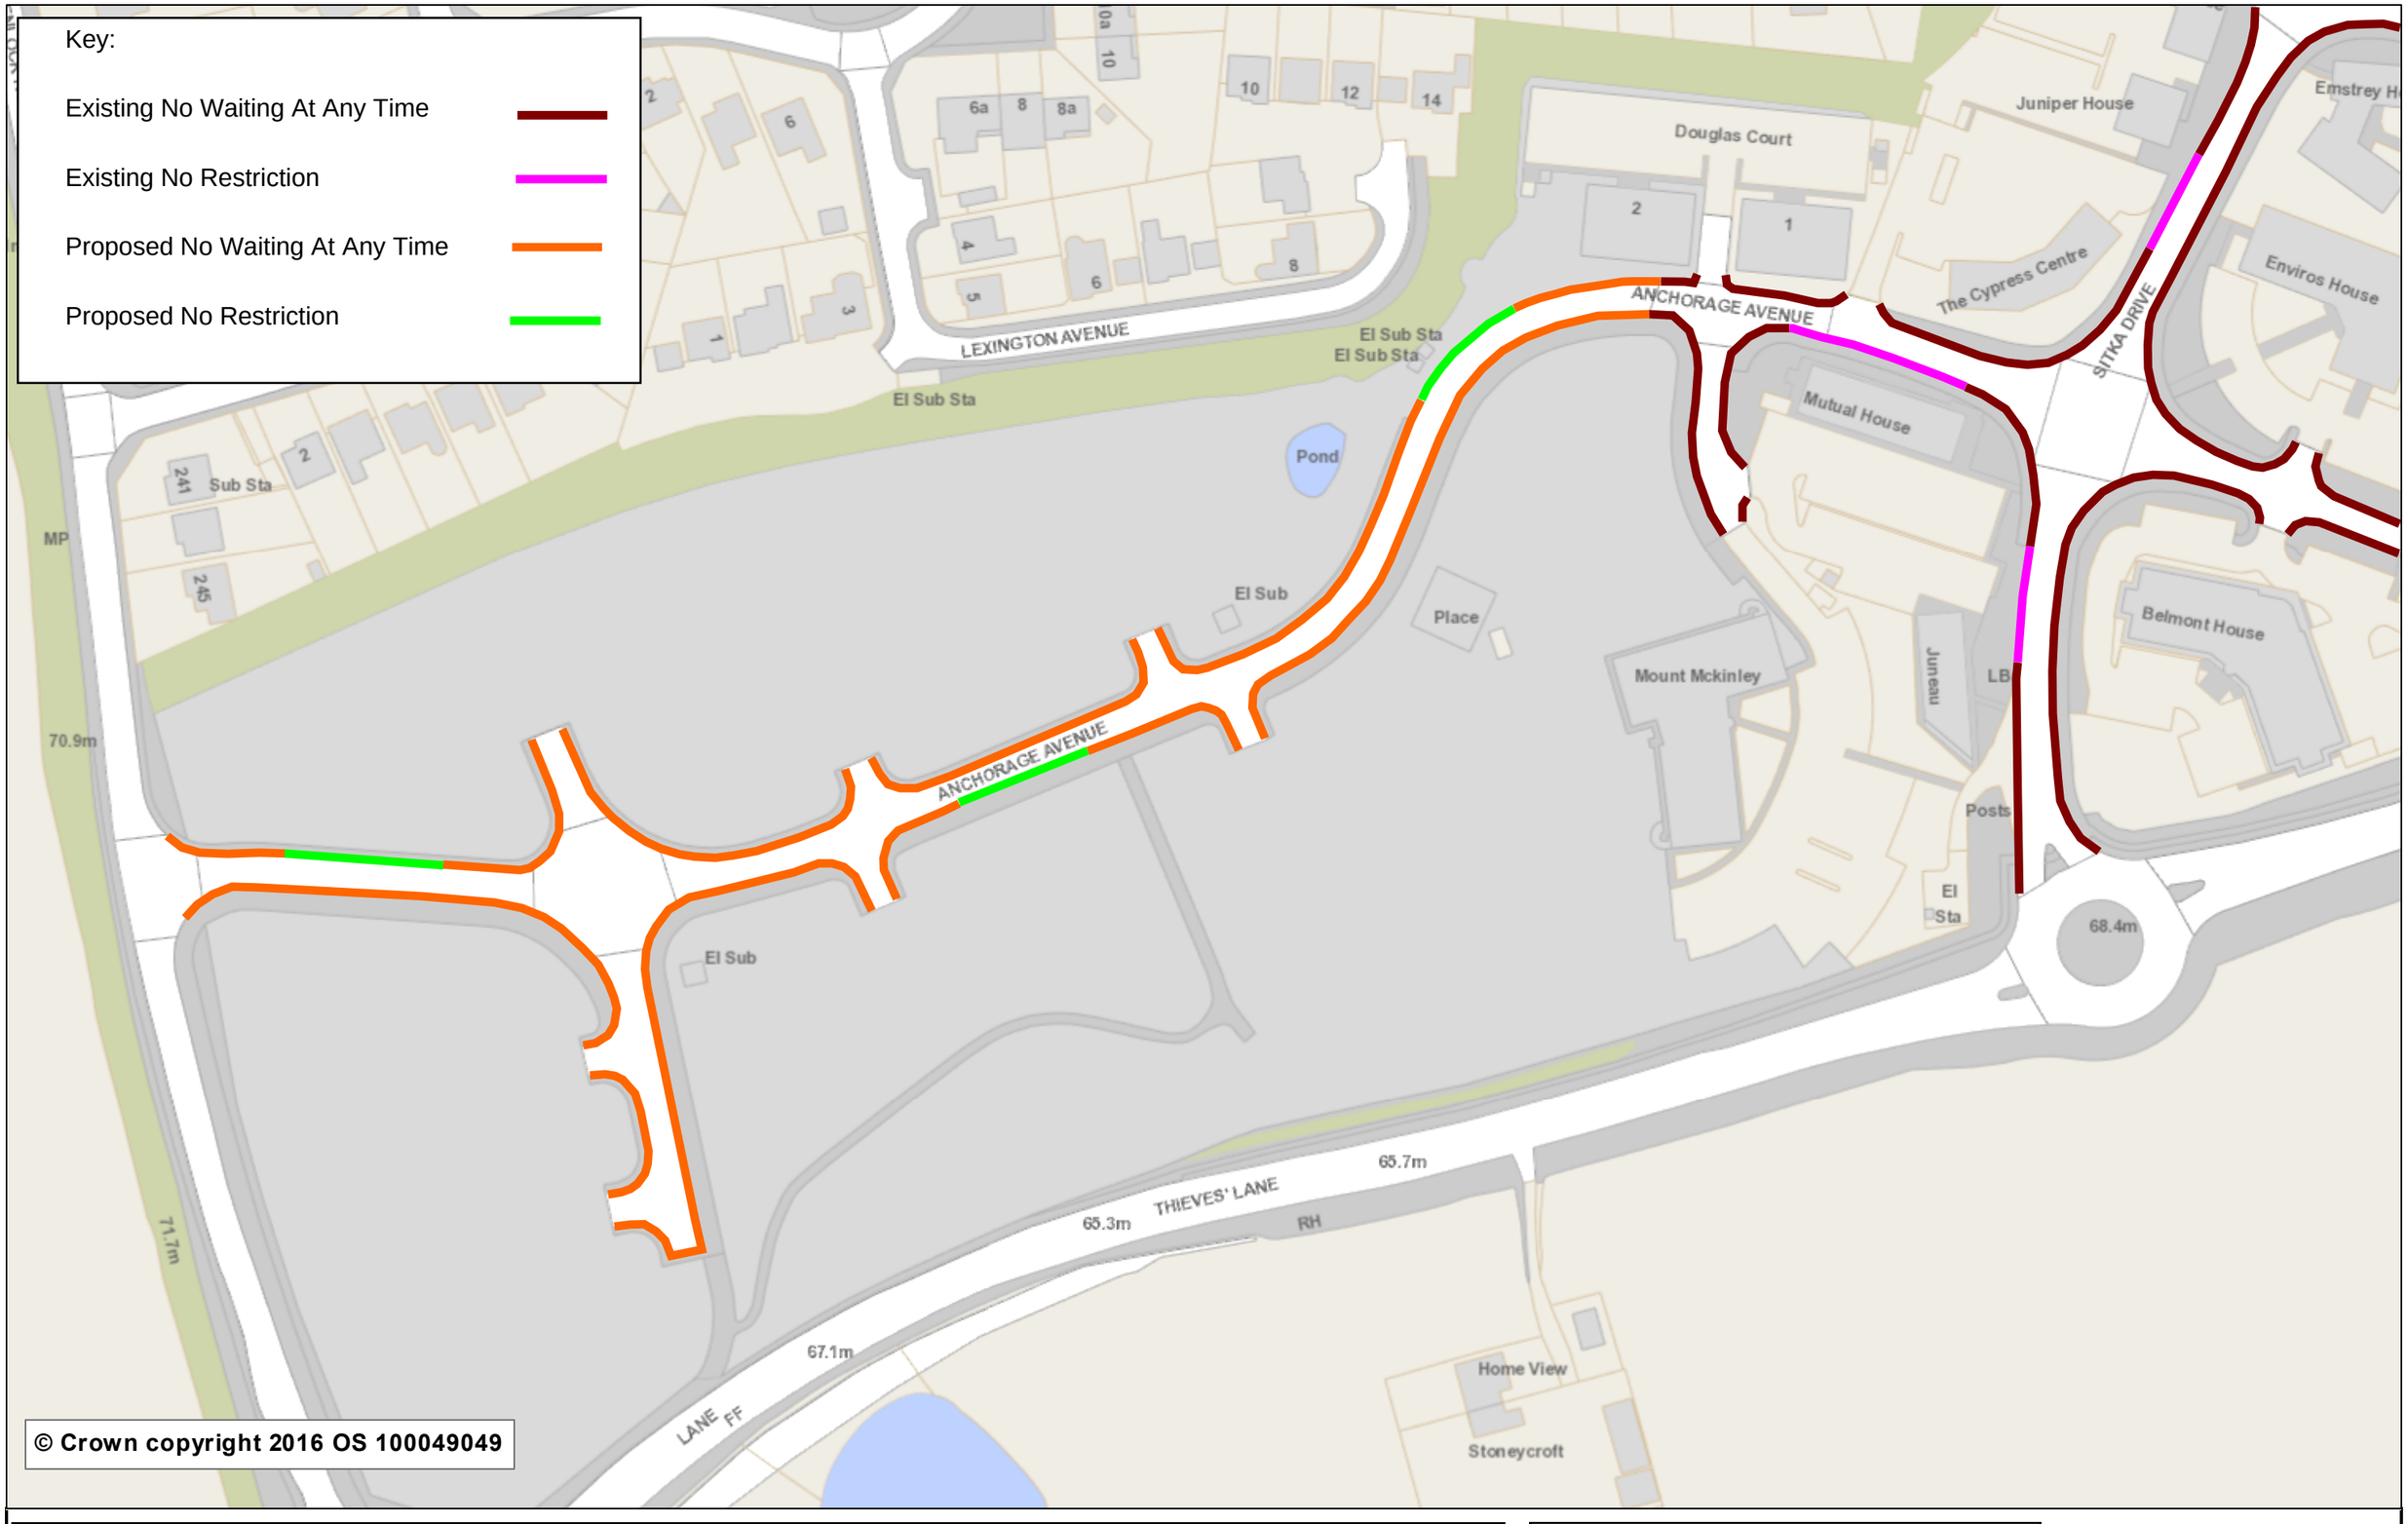

© Crown copyright 2016 OS 100049049

Informal Consultation Plan
No Waiting at Any Time
Anchorage Avenue

Drawing No: CPE16/AA/3/A
Date: 02 Feb 2017
Drawn By: MJD

Shropshire Council